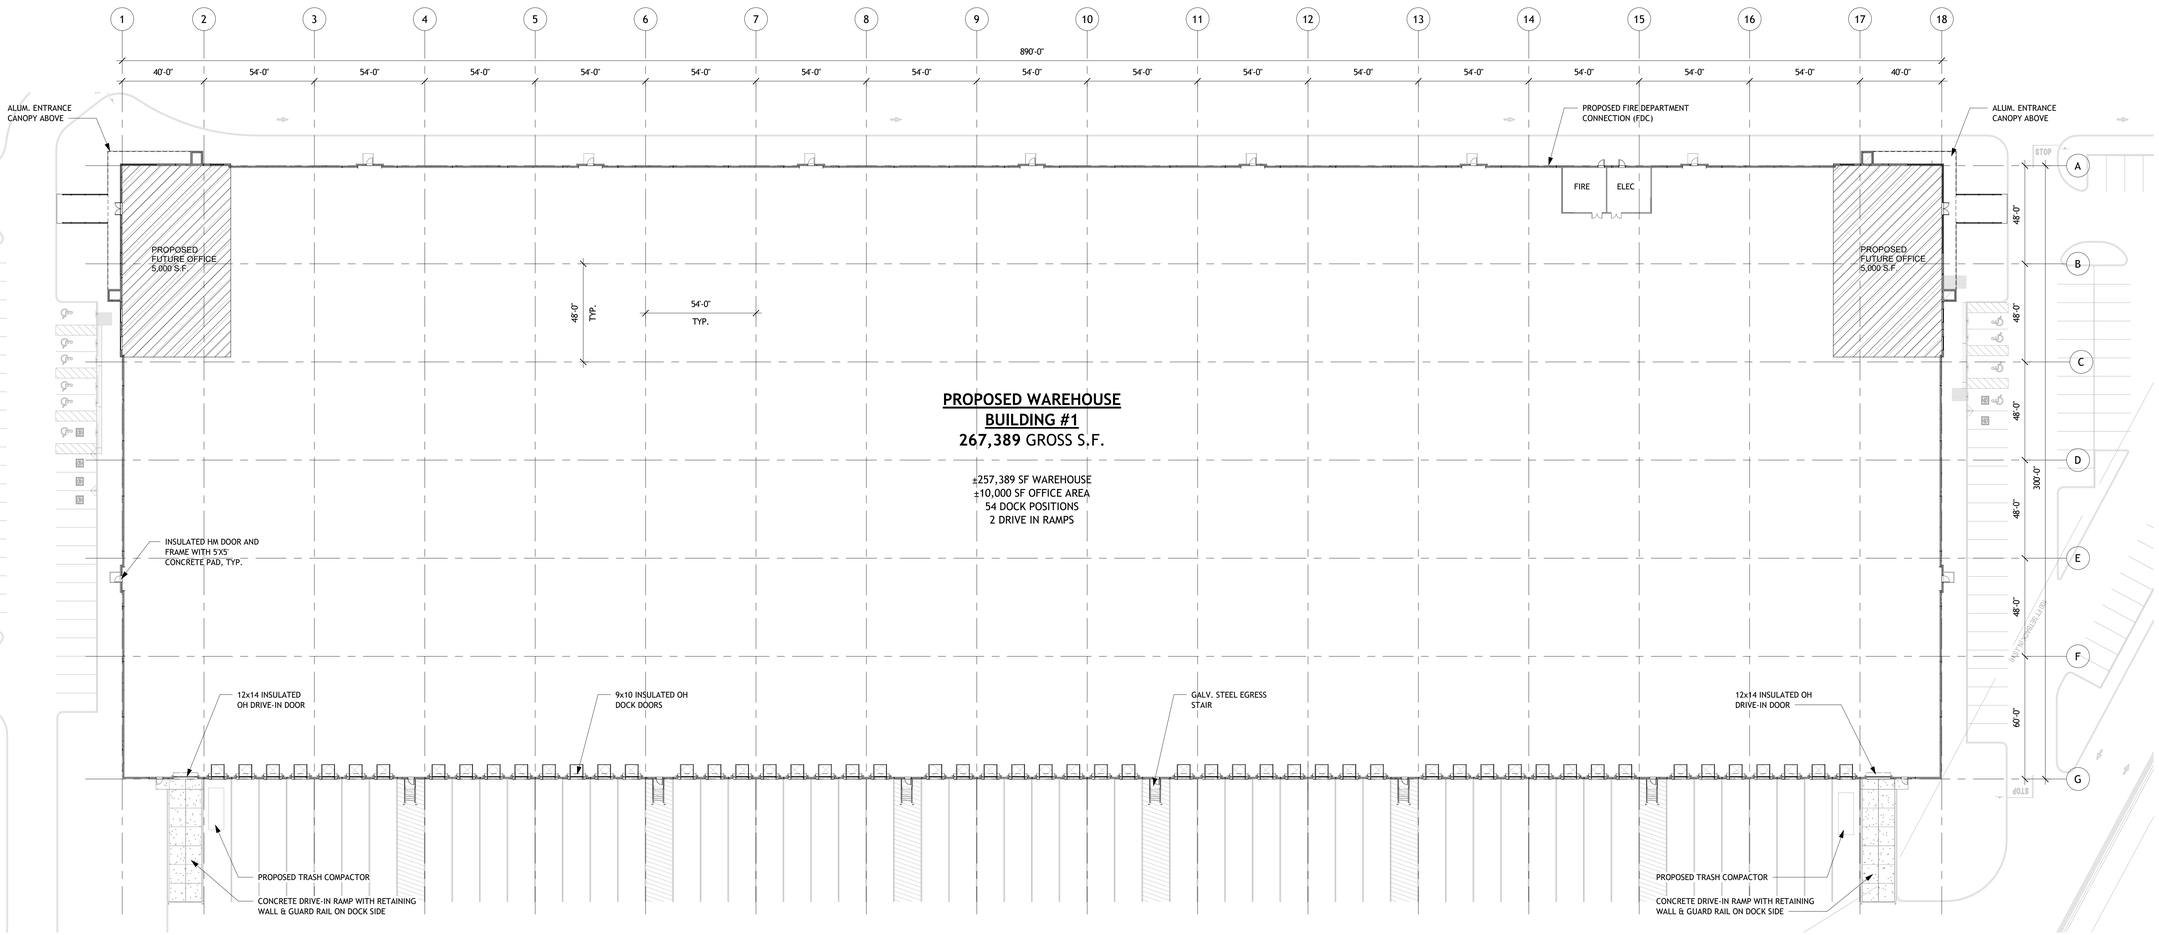

1 **OVERALL FLOOR PLAN - BUILDING #1**
1" = 30'-0"

M+H ARCHITECTS

ARCHITECT:
Mitchell and Hugeback Architects, Inc.
D.B.A. M+H Architects
12747 Olive Blvd., Suite 150
St. Louis, MO 63141
314-878-3500
www.mha.us.com
Corporate License No.:

Copyright © 2022 by
Mitchell and Hugeback Architects, Inc.

CONSULTANT:

AASMWF PROPERTY LLC

C WILLIAM HAINES BLVD
TOWNSHIP OF WATERFORD
CAMDEN COUNTY, NEW JERSEY

REVISION:

Sheet Issue Date:	10/31/22
Job Number:	22015
Drawn By:	NR
Checked By:	TM

Drawing Title:

OVERALL FLOOR PLAN
BUILDING #1

PB1.01

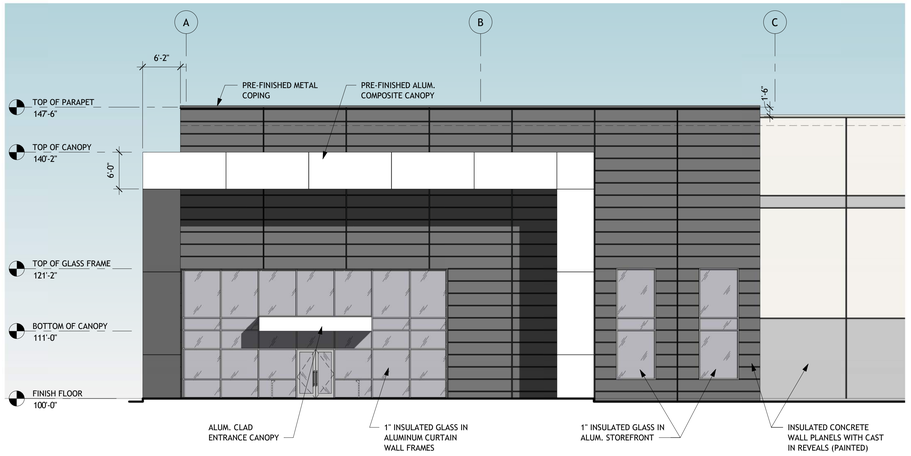

9 ENLARGED OFFICE ELEVATION
1" = 10'-0"

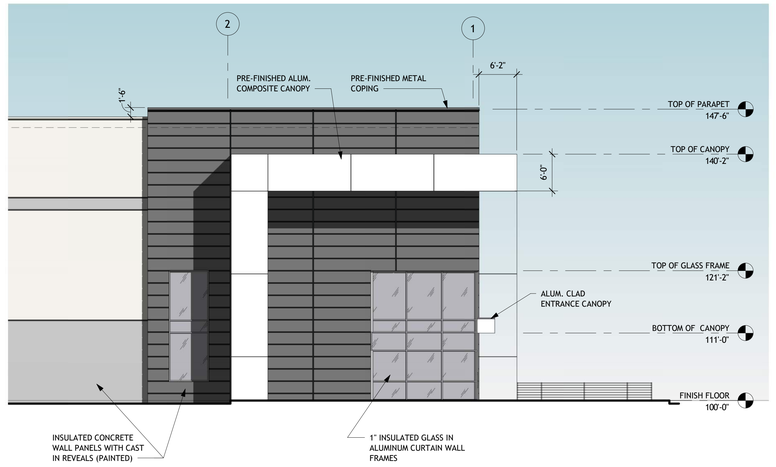

8 ENLARGED ENTRANCE ELEVATION
1" = 10'-0"

BUILDING AND MONUMENT SIGN MATERIALS LEGEND

PAINTS

- PT-1 LIGHT
- PT-2 MEDIUM
- PT-3 DARK

ALUMINUM FRAMING

- AL-1 (CLEAR ANODIZED STOREFRONT)
- ACM-1 (ALUMINUM ENTRANCE CANOPIES)

GLASS AND GLAZING

- VISION GLASS

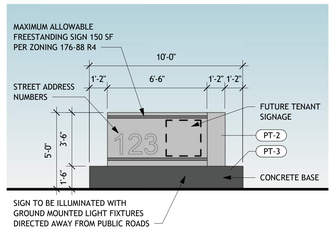

7 MONUMENT SIGN ELEVATION
1/4" = 1'-0"

5 3D MONUMENT SIGN

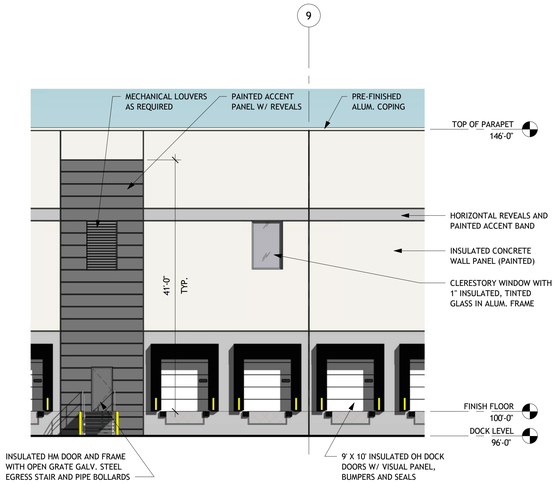

4 ENLARGED DOCK ELEVATION
1" = 10'-0"

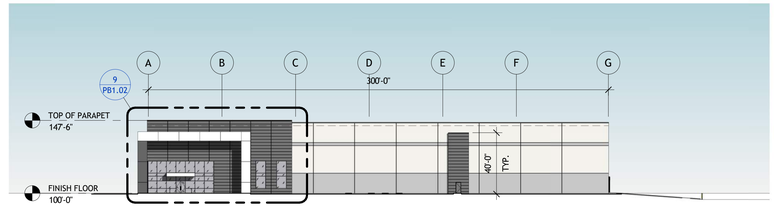

6 SOUTH ELEVATION
1" = 40'-0"

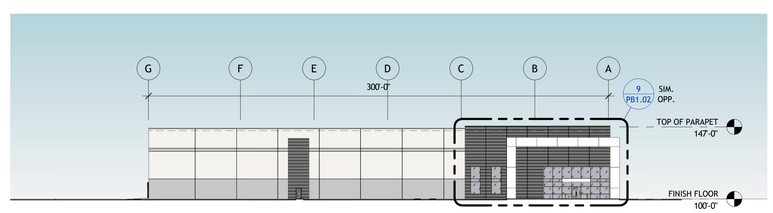

3 NORTH ELEVATION
1" = 40'-0"

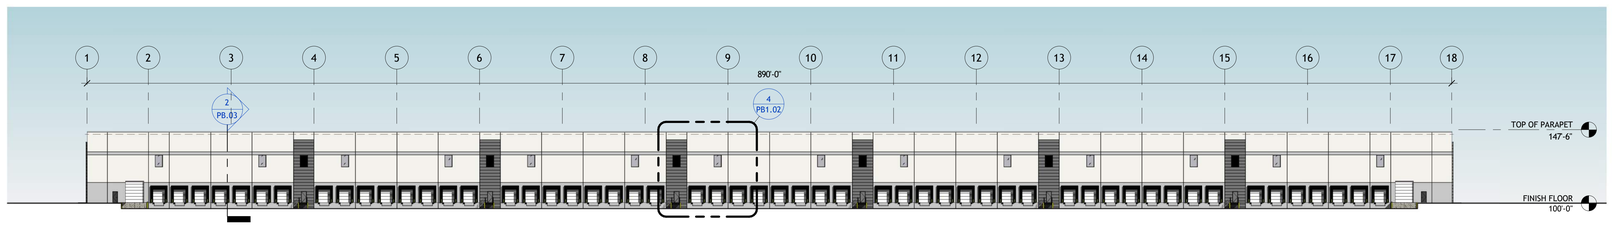

2 EAST ELEVATION
1" = 40'-0"

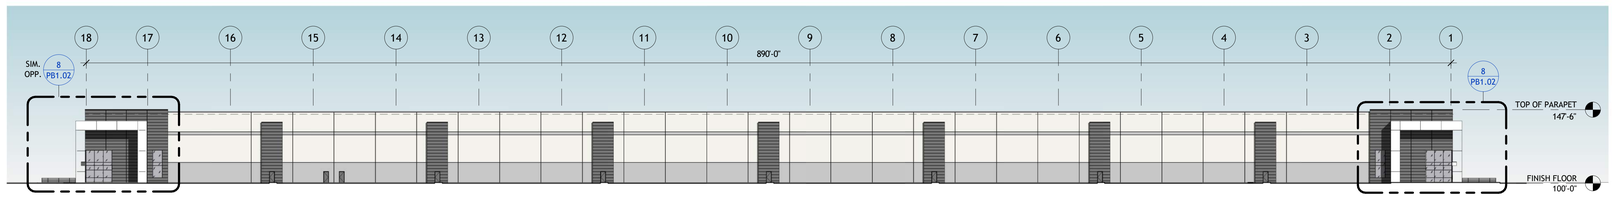

1 WEST ELEVATION
1" = 40'-0"

M+H ARCHITECTS

ARCHITECT:
Mitchell and Hugeback Architects, Inc.
D.B.A. M+H Architects
12747 Olive Blvd., Suite 150
St. Louis, MO 63141
314-878-3500
www.mha.us.com
Corporate License No.:

Copyright © 2022 by
Mitchell and Hugeback Architects, Inc.

CONSULTANT:

AASMWF PROPERTY LLC

C WILLIAM HAINES BLVD
TOWNSHIP OF WATERFORD
CAMDEN COUNTY, NEW JERSEY

REVISION:

Sheet Issue Date:	10/31/22
Job Number:	22015
Drawn By:	NR
Checked By:	TM
Drawing Title:	

BUILDING #1
ELEVATIONS

PB1.02

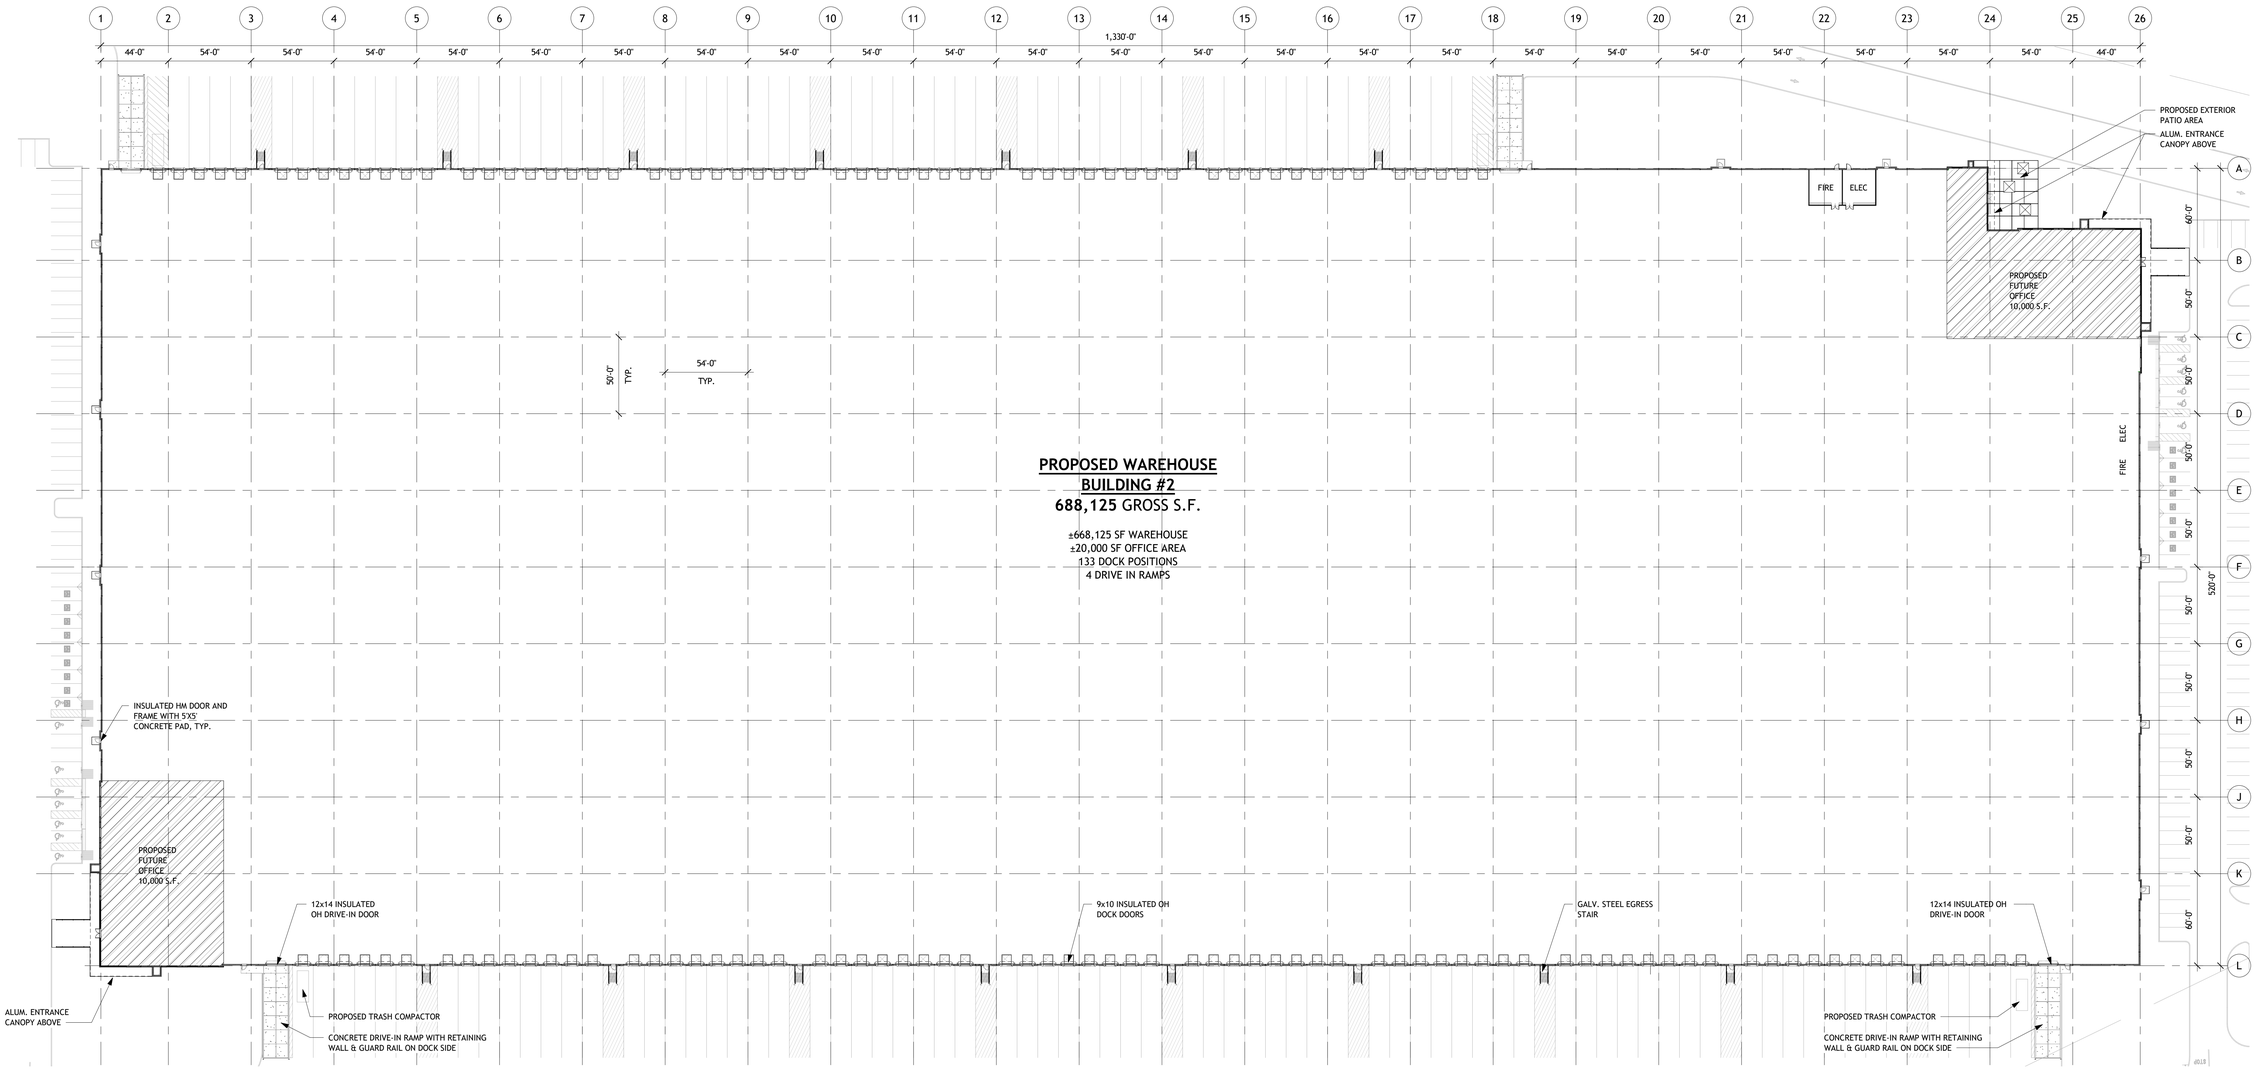

1 OVERALL FLOOR PLAN - BUILDING #2

1" = 40'-0"

M+H ARCHITECTS

ARCHITECT:
Mitchell and Hugeback Architects, Inc.
D.B.A. M+H Architects
12747 Olive Blvd., Suite 150
St. Louis, MO 63141
314-878-3500
www.mha.us.com
Corporate License No.:

Copyright © 2022 by
Mitchell and Hugeback Architects, Inc.

CONSULTANT:

AASMWF PROPERTY LLC

C WILLIAM HAINES BLVD
TOWNSHIP OF WATERFORD
CAMDEN COUNTY, NEW JERSEY

REVISION:

Sheet Issue Date:	10/31/22
Job Number:	22015
Drawn By:	NR
Checked By:	TM
Drawing Title:	

OVERALL FLOOR PLAN
BUILDING #2

PB2.01

BUILDING AND MONUMENT SIGN MATERIALS LEGEND

PAINTS

- PT-1 LIGHT
- PT-2 MEDIUM
- PT-3 DARK

ALUMINUM FRAMING

- AL-1 (CLEAR ANODIZED STOREFRONT)
- ACM-1 (ALUMINUM ENTRANCE CANOPIES)

GLASS AND GLAZING

- VISION GLASS

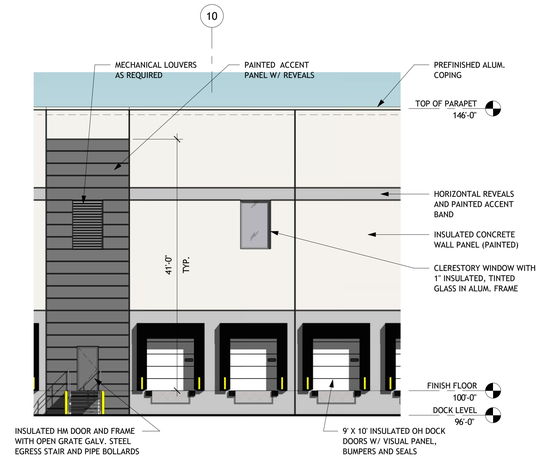

7 ENLARGED DOCK ELEVATION
1" = 10'-0"

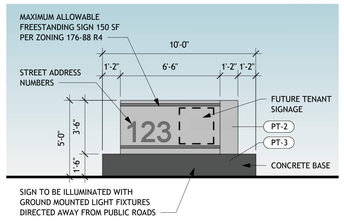

6 MONUMENT SIGN ELEVATION
1/4" = 1'-0"

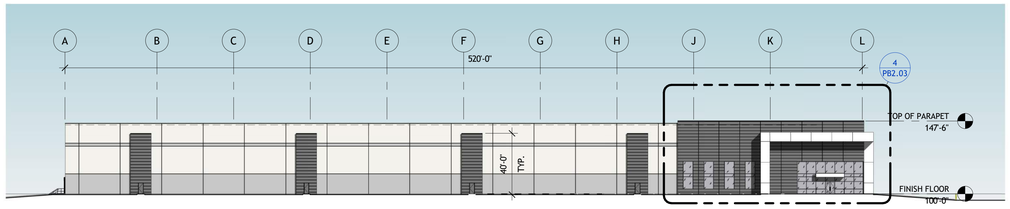

5 NORTH ELEVATION
1" = 40'-0"

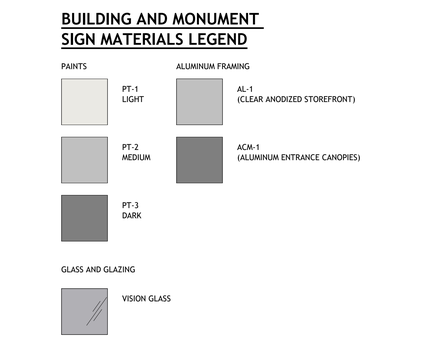

4 3D MONUMENT SIGN

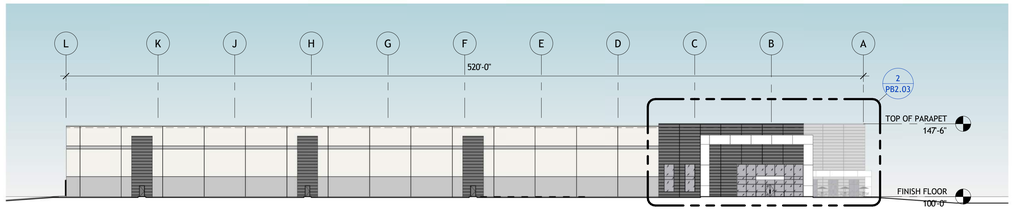

3 SOUTH ELEVATION
1" = 40'-0"

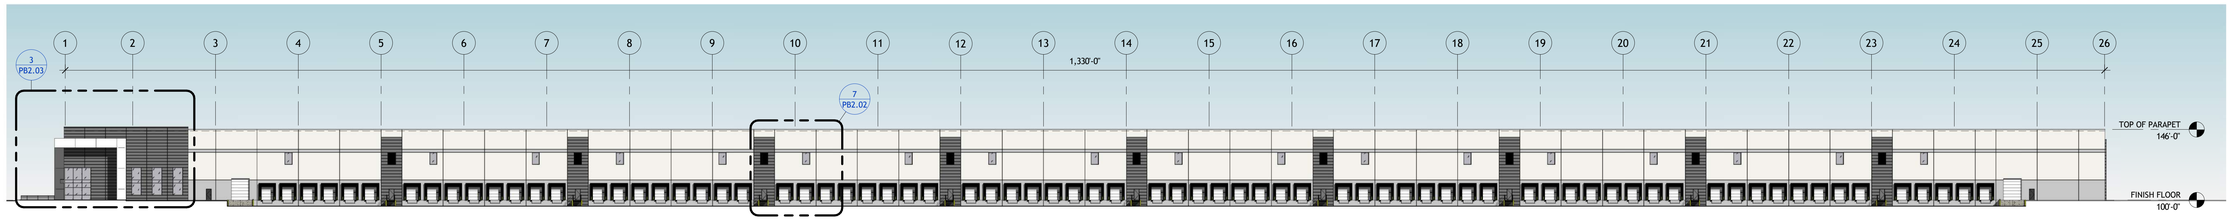

2 WEST ELEVATION
1" = 40'-0"

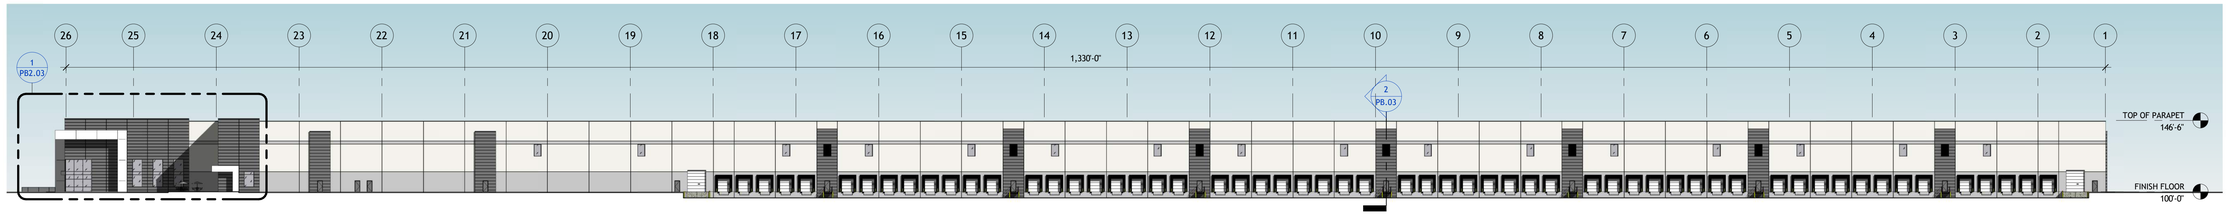

1 EAST ELEVATION
1" = 40'-0"

M+H ARCHITECTS

ARCHITECT:
Mitchell and Hugeback Architects, Inc.
D.B.A. M+H Architects
12747 Olive Blvd., Suite 150
St. Louis, MO 63141
314-878-3500
www.mha.us.com
Corporate License No.:

Copyright © 2022 by
Mitchell and Hugeback Architects, Inc.

CONSULTANT:

AASMWF PROPERTY LLC

C WILLIAM HAINES BLVD
TOWNSHIP OF WATERFORD
CAMDEN COUNTY, NEW JERSEY

REVISION:

Sheet Issue Date:	10/31/22
Job Number:	22015
Drawn By:	NR
Checked By:	TM
Drawing Title:	

BUILDING #2 ELEVATIONS

PB2.02

BUILDING AND MONUMENT SIGN MATERIALS LEGEND

PAINTS

- PT-1 LIGHT
- PT-2 MEDIUM
- PT-3 DARK

ALUMINUM FRAMING

- AL-1 (CLEAR ANODIZED STOREFRONT)
- ACM-1 (ALUMINUM ENTRANCE CANOPIES)

GLASS AND GLAZING

- VISION GLASS

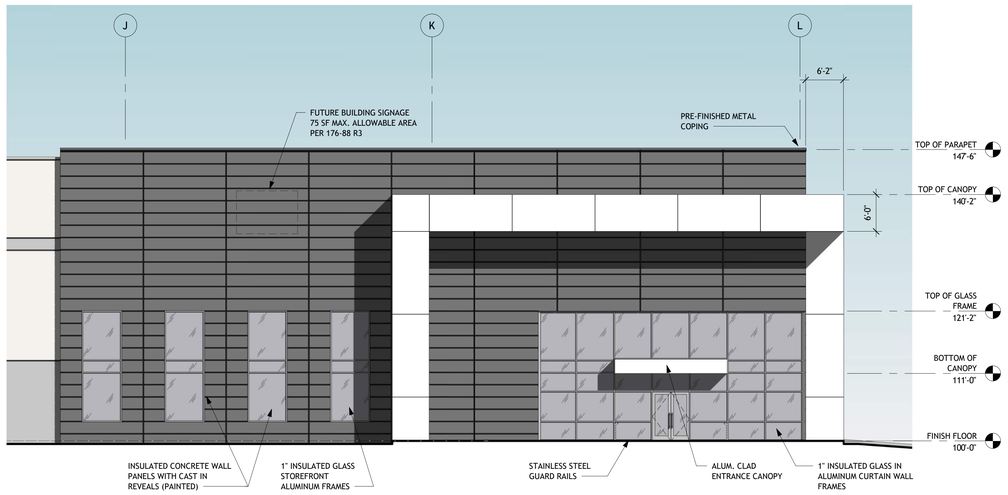

4 **ENLARGED WEST ENTRANCE ELEVATION - NORTH**
1" = 10'-0"

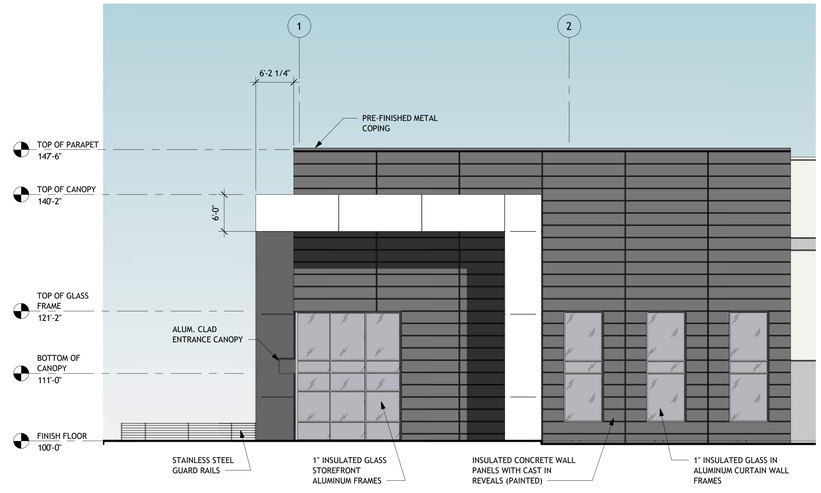

3 **ENLARGED WEST ENTRANCE ELEVATION - WEST**
1" = 10'-0"

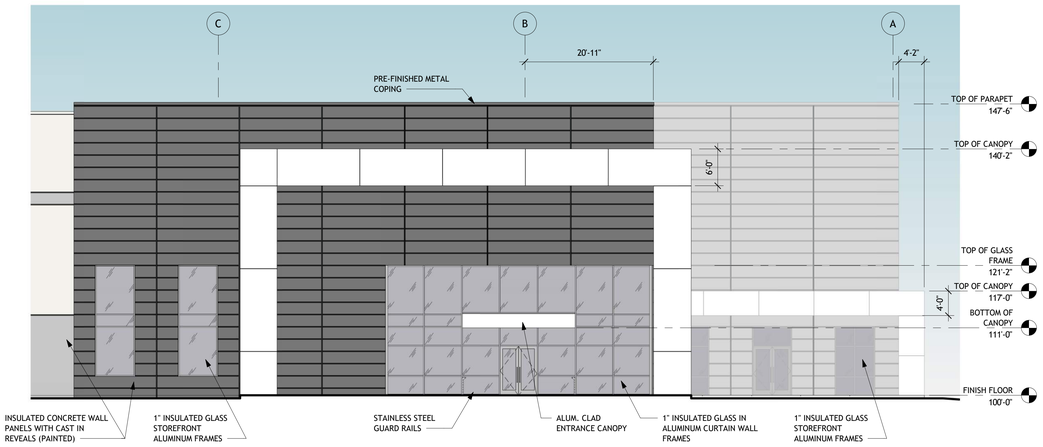

2 **ENLARGED EAST ENTRANCE ELEVATION - SOUTH**
1" = 10'-0"

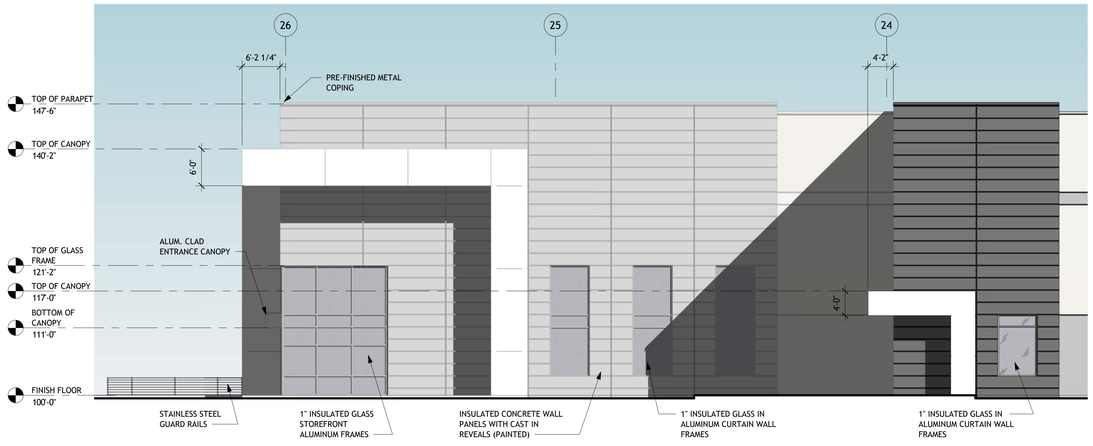

1 **ENLARGED EAST ENTRANCE ELEVATION - EAST**
1" = 10'-0"

M+H ARCHITECTS

ARCHITECT:
Mitchell and Hugeback Architects, Inc.
D.B.A. M+H Architects
12747 Olive Blvd., Suite 150
St. Louis, MO 63141
314-878-3500
www.mha.us.com
Corporate License No.:

Copyright © 2022 by
Mitchell and Hugeback Architects, Inc.

CONSULTANT:

AASMWF PROPERTY LLC

C WILLIAM HAINES BLVD
TOWNSHIP OF WATERFORD
CAMDEN COUNTY, NEW JERSEY

REVISION:

Sheet Issue Date:	10/31/22
Job Number:	22015
Drawn By:	NR
Checked By:	TM

Drawing Title:

BUILDING #2
ELEVATIONS

PB2.03

M+H ARCHITECTS

10/31/22

Copyright © 2022 by Mitchell and Hugeback Architects, Inc.

TOWNSHIP OF WATERFORD, CAMDEN COUNTY, NEW JERSEY

AASMWF PROPERTY LLC

ACTIVE - ACQUISITIONS -