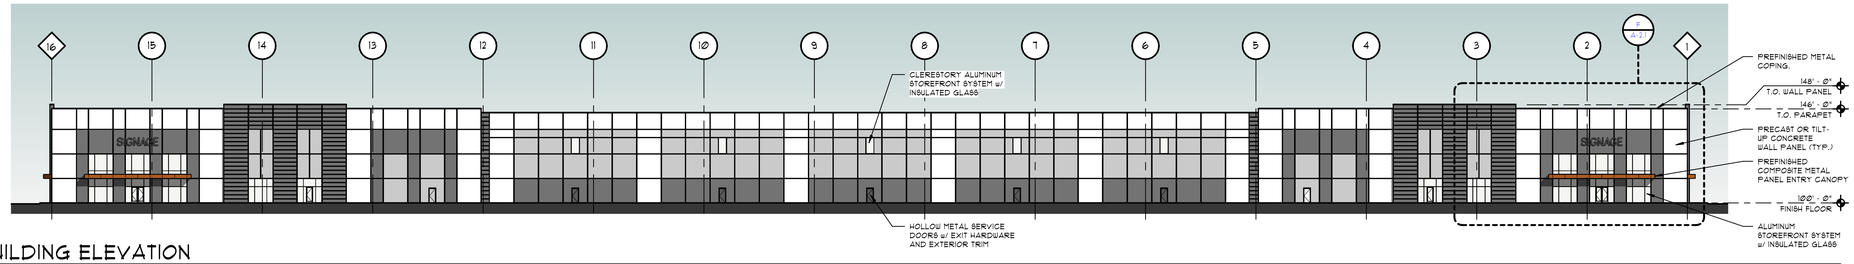

A WEST BUILDING ELEVATION

SCALE: 1" = 30'-Ø"

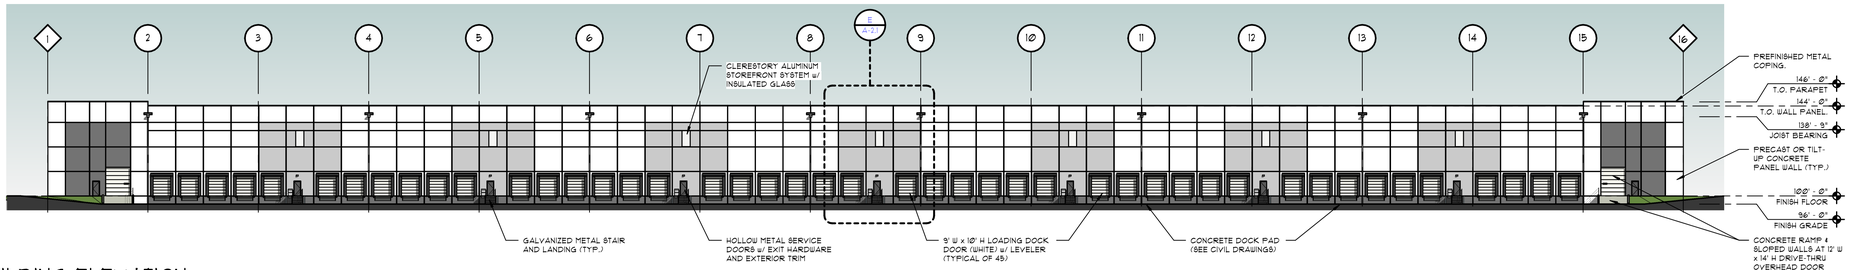

B EAST BUILDING ELEVATION

SCALE: 1" = 30'-Ø"

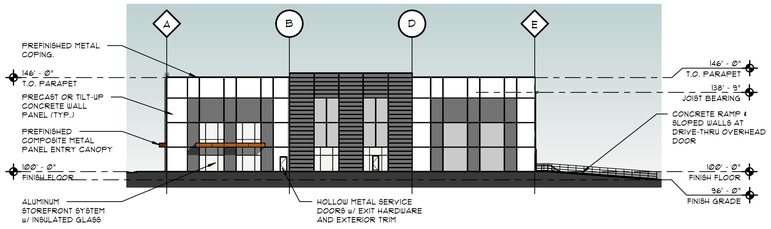

C SOUTH BUILDING ELEVATION

SCALE: 1" = 30'-Ø"

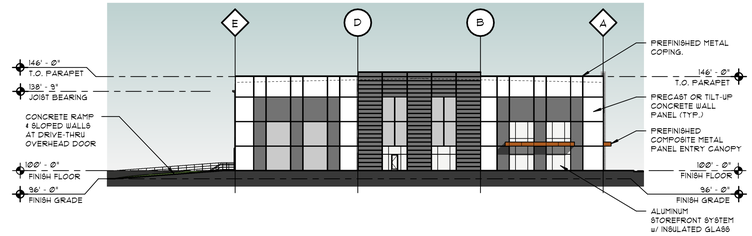

D NORTH BUILDING ELEVATION

SCALE: 1" = 30'-Ø"

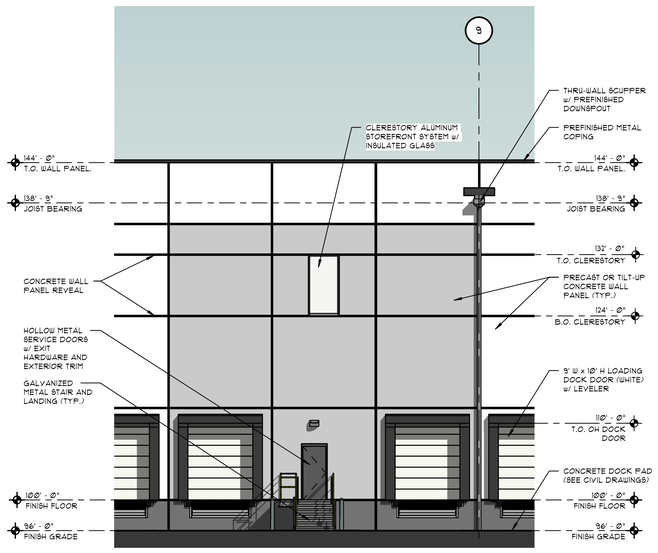

E ENLARGED EAST BUILDING ELEVATION

SCALE: 1/8" = 1'-Ø"

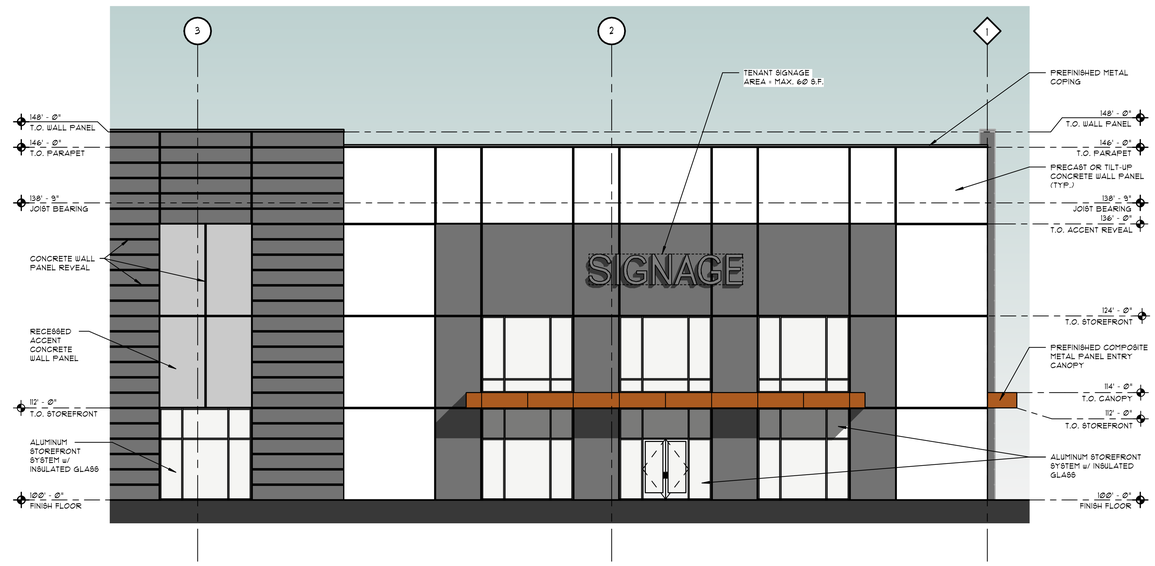

F ENLARGED WEST BUILDING ELEVATION

SCALE: 1/8" = 1'-Ø"

MATERIAL FINISH KEY

	PT-1	"LIGHT"
	PT-2	"MEDIUM"
	PT-3	"DARK"
	PT-4	"ACCENT COLOR"
	SF-1	"STOREFRONT"

FORD & ASSOCIATES

1500 West First Avenue
Columbus, Ohio 43212
P: 614.488.6252
F: 614.488.9963

ARCHITECTS

PROPOSED WAREHOUSE #1

N.J.S.H. ROUTE 130 AND 2684 KINKORA ROAD
TOWNSHIP OF MANSFIELD BURLINGTON COUNTY, NEW JERSEY

For ACTIVE ACQUISITIONS
100 Golden Beach Drive, Golden Beach, FL

Copyright 2023. All Drawings are and shall remain the property of Ford & Associates Architects, Inc. and may not be used, duplicated, or altered without the written consent of the Architect.

PRELIMINARY
NOT FOR CONSTRUCTION

ISSUE	REVISION	DATE
PRELIMINARY		MAR. 21, 2023

BUILDING ELEVATIONS

FAA #FAA #22114.00

A-2.1

WAREHOUSE #1

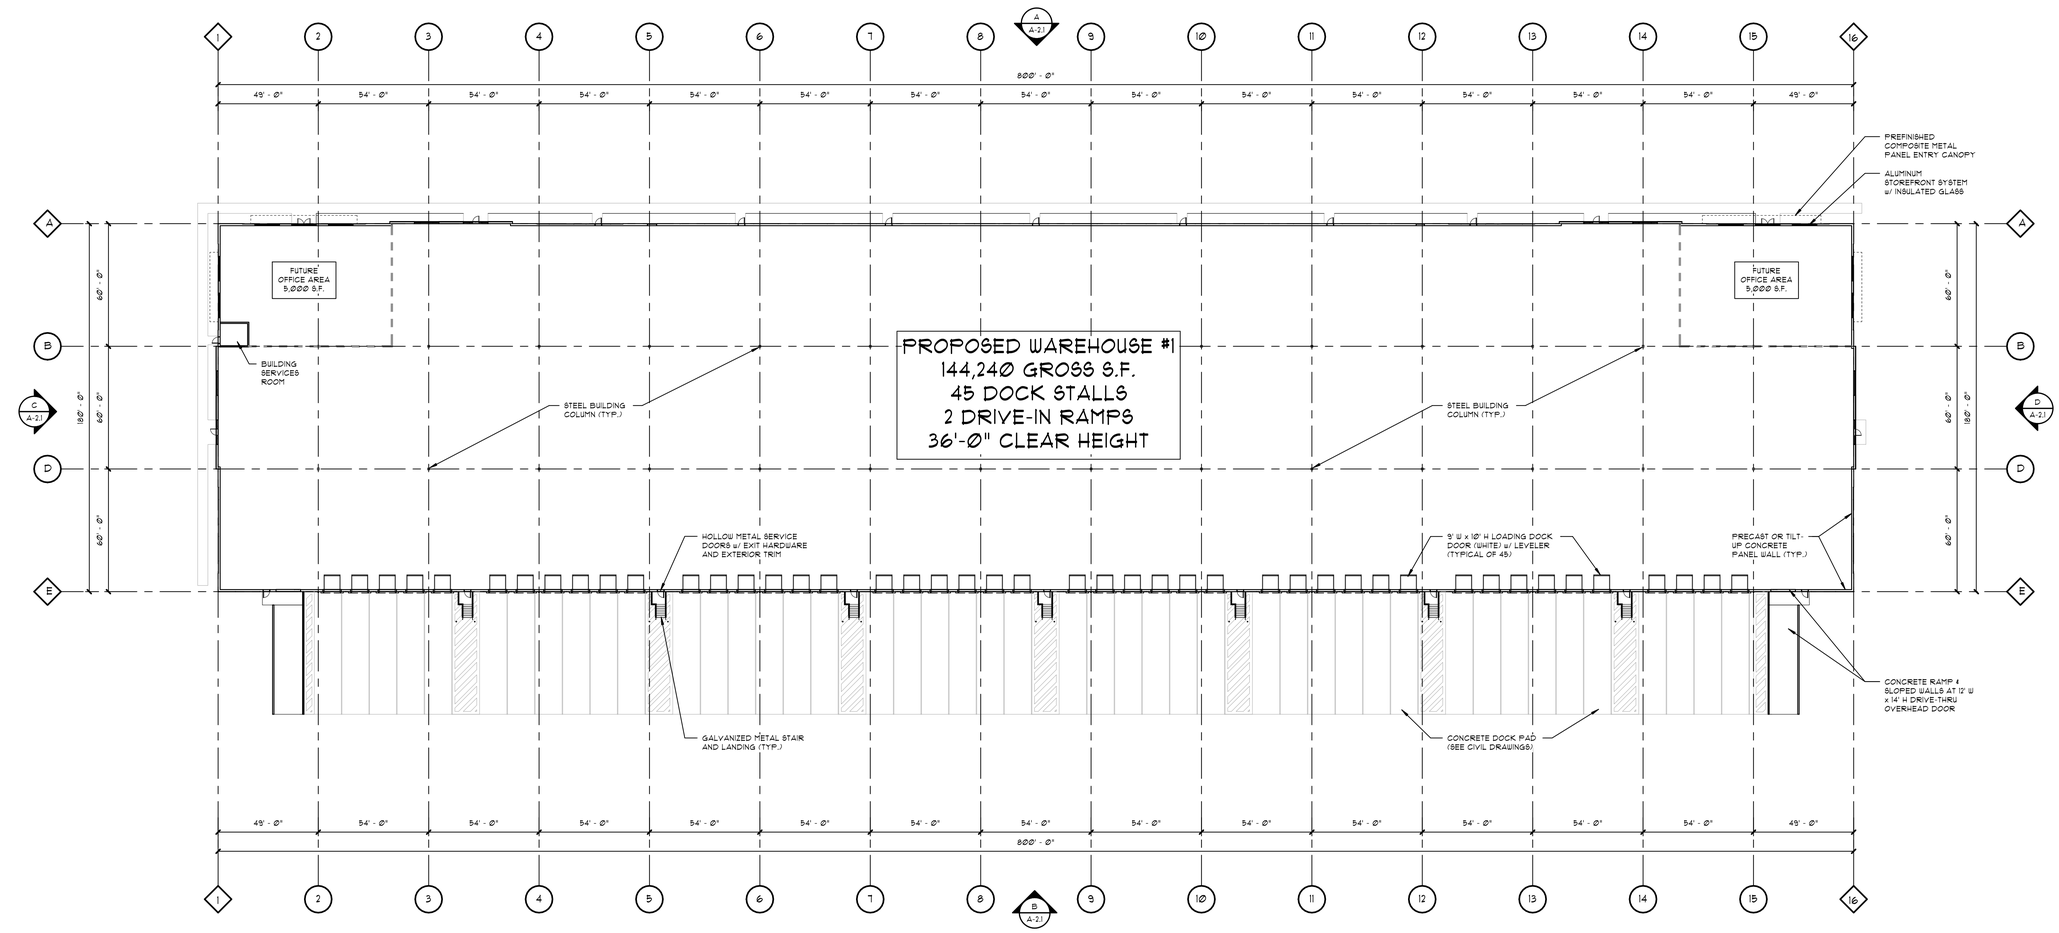

A FLOOR PLAN - FIRST FLOOR

SCALE: 1" = 30'-0"

0 40 80 120

SCALE: 1" = 40'

NORTH

FORD & ASSOCIATES

1500 West First Avenue
Columbus, Ohio 43212
P: 614.488.6252
F: 614.488.9963

ARCHITECTS

PROPOSED WAREHOUSE #1

N.J.S.H. ROUTE 130 AND 2684 KINKORA ROAD
TOWNSHIP OF MANSFIELD BURLINGTON COUNTY, NEW JERSEY

For
ACTIVE ACQUISITIONS
100 Golden Beach Drive, Golden Beach, FL

Copyright 2023. All Drawings are and shall remain the property of Ford & Associates Architects, Inc. and may not be used, duplicated, or altered without the written consent of the Architect.

PRELIMINARY
NOT FOR CONSTRUCTION

ISSUE	REVISION	DATE
PRELIMINARY		MAR. 21, 2023

FLOOR PLAN

FAA #FAA #22114.00

A-1.1

WAREHOUSE #1